




**SECTION 1**  
3/4" = 1'-0"

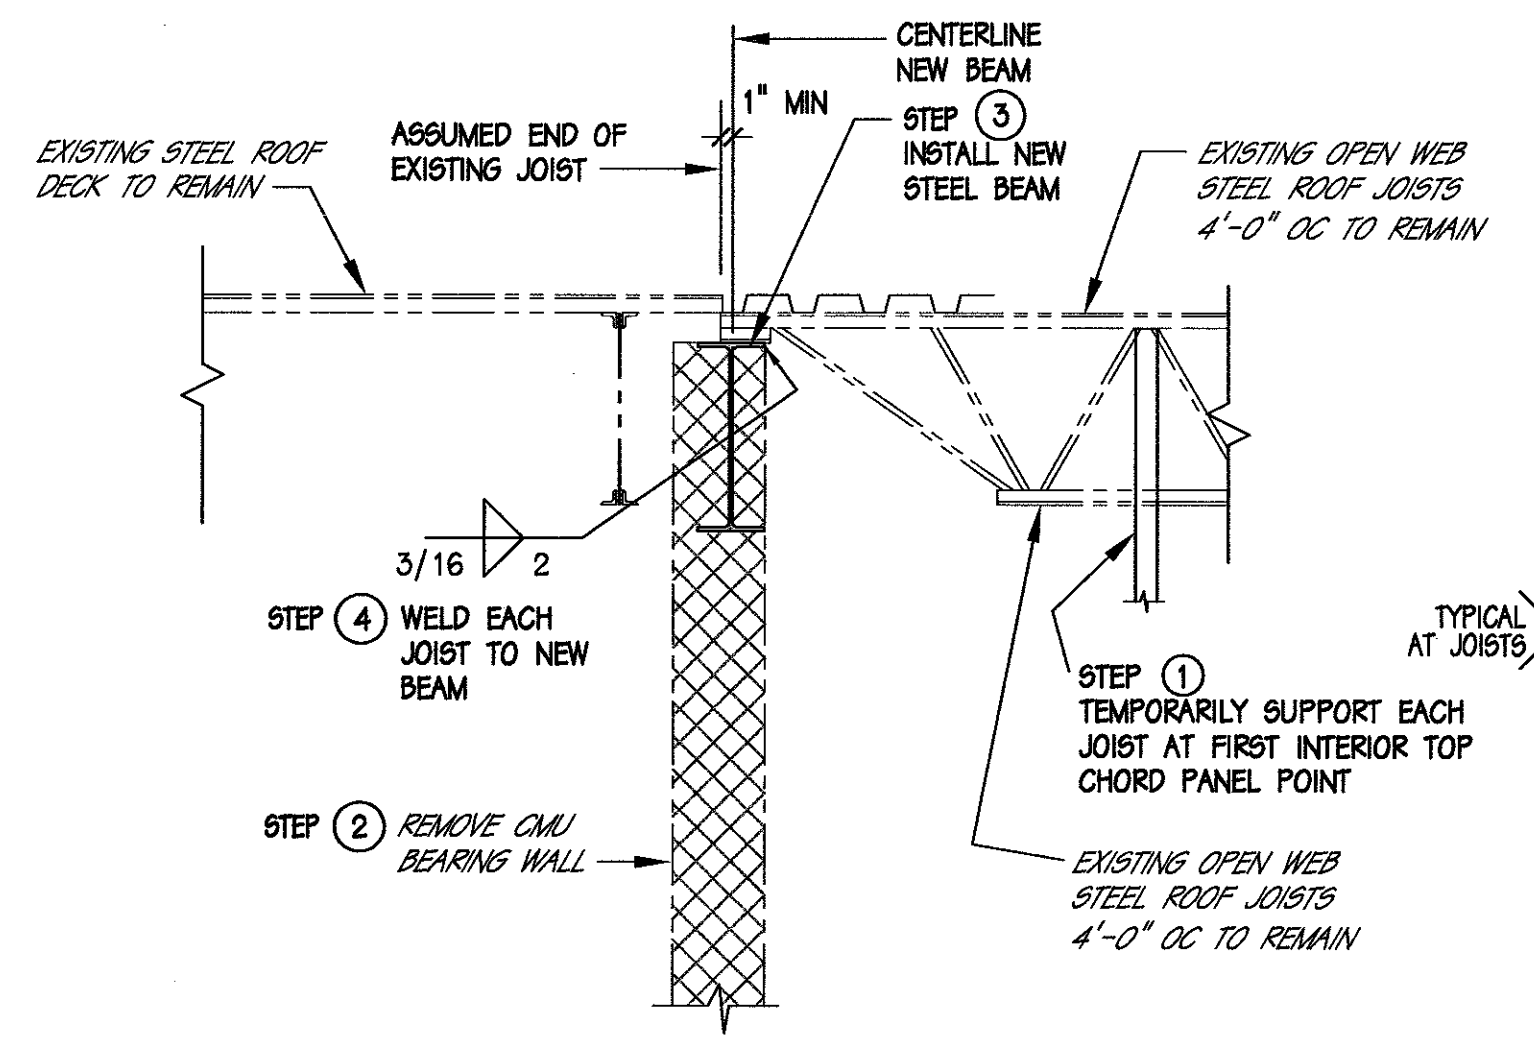


**SECTION 2**  
3/4" = 1'-0"

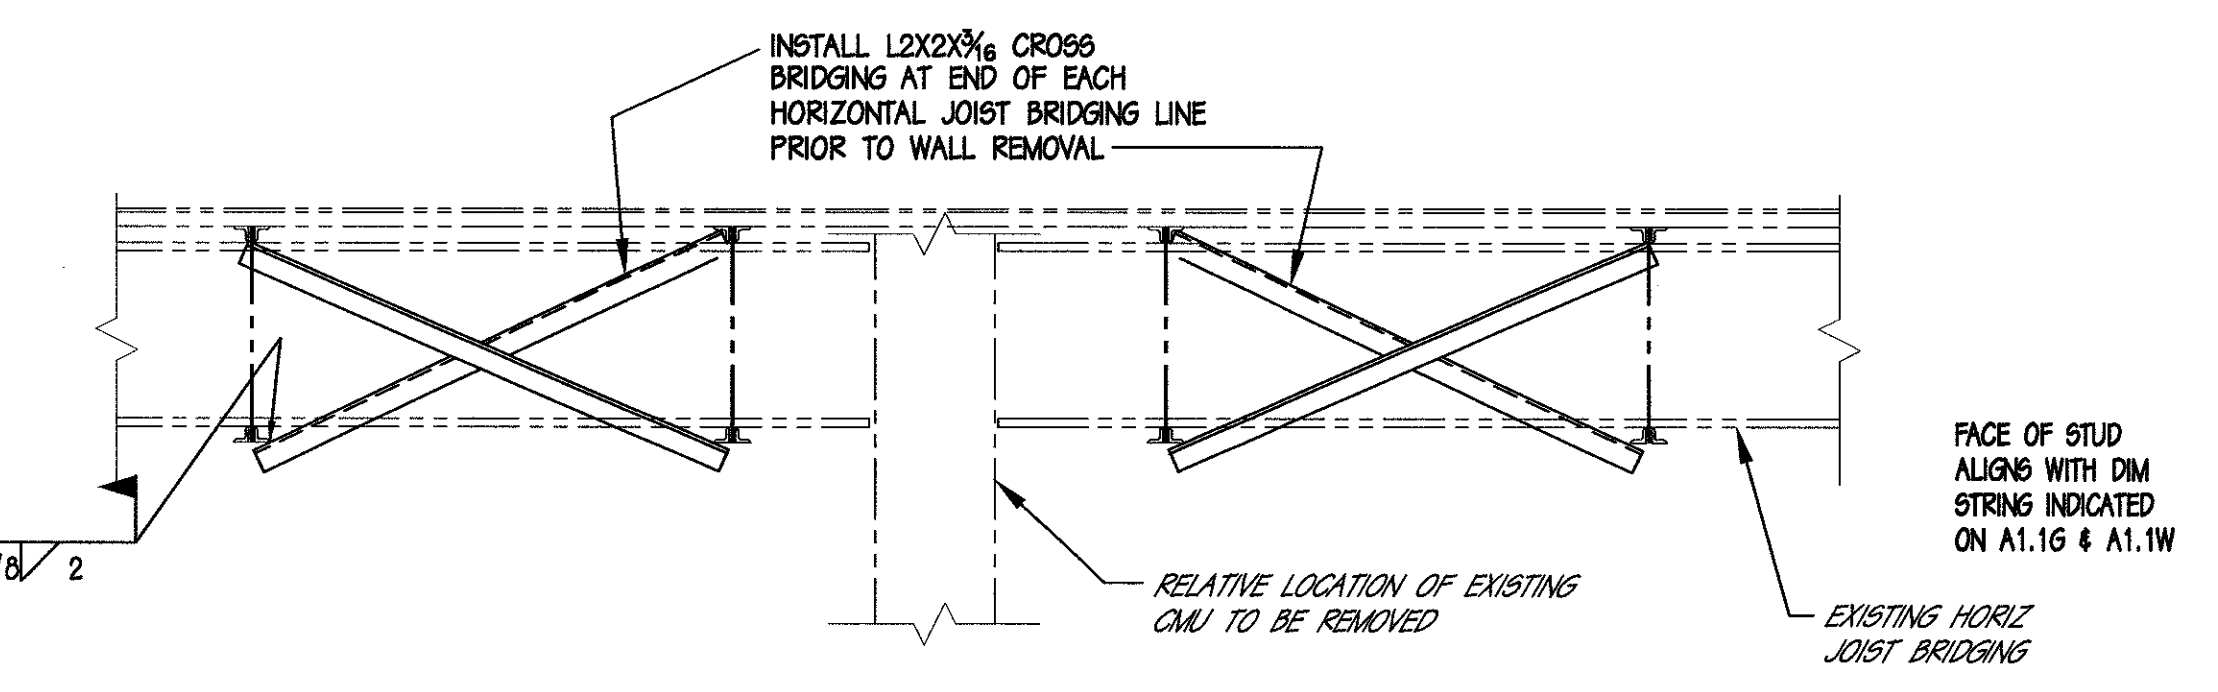


**SECTION 3**  
3/4" = 1'-0"

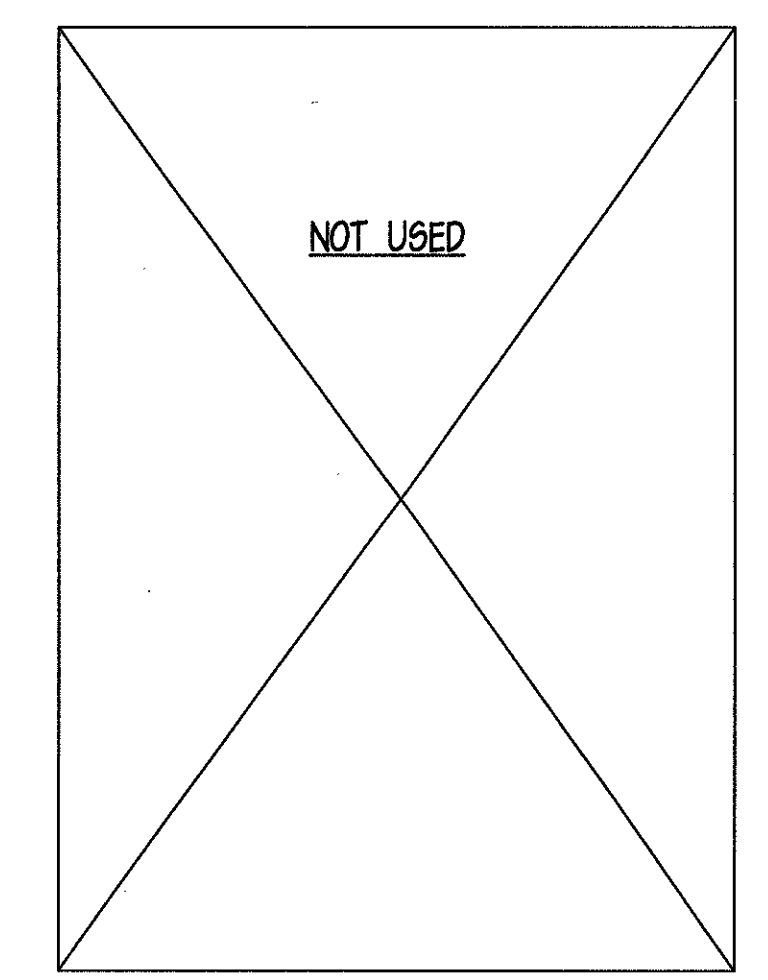


**SECTION 4**  
3/4" = 1'-0"

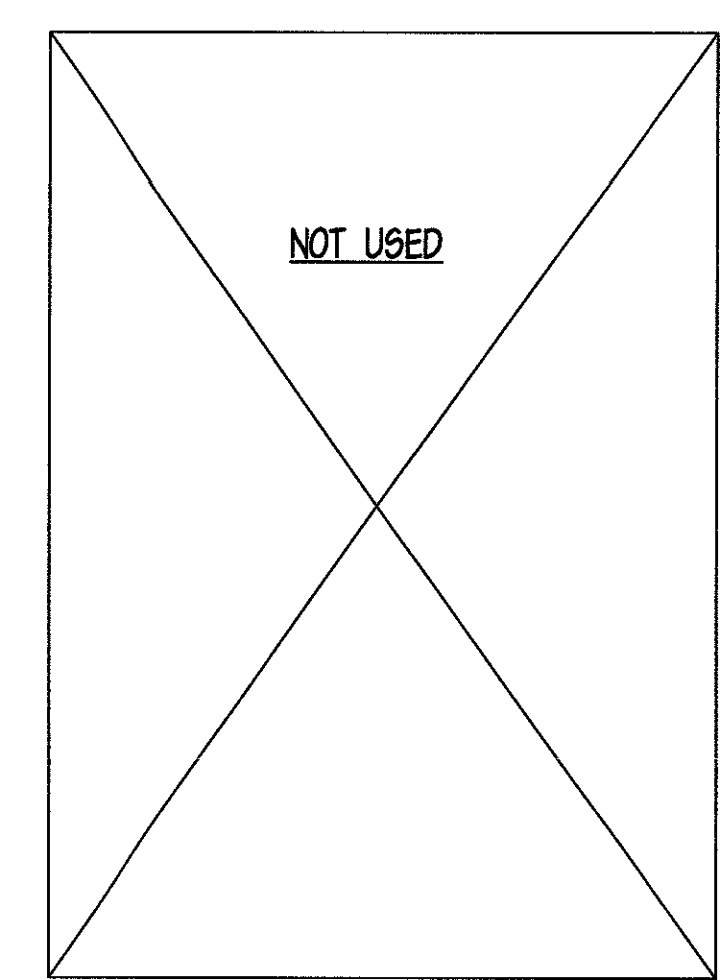


**SECTION 5**  
3/4" = 1'-0"

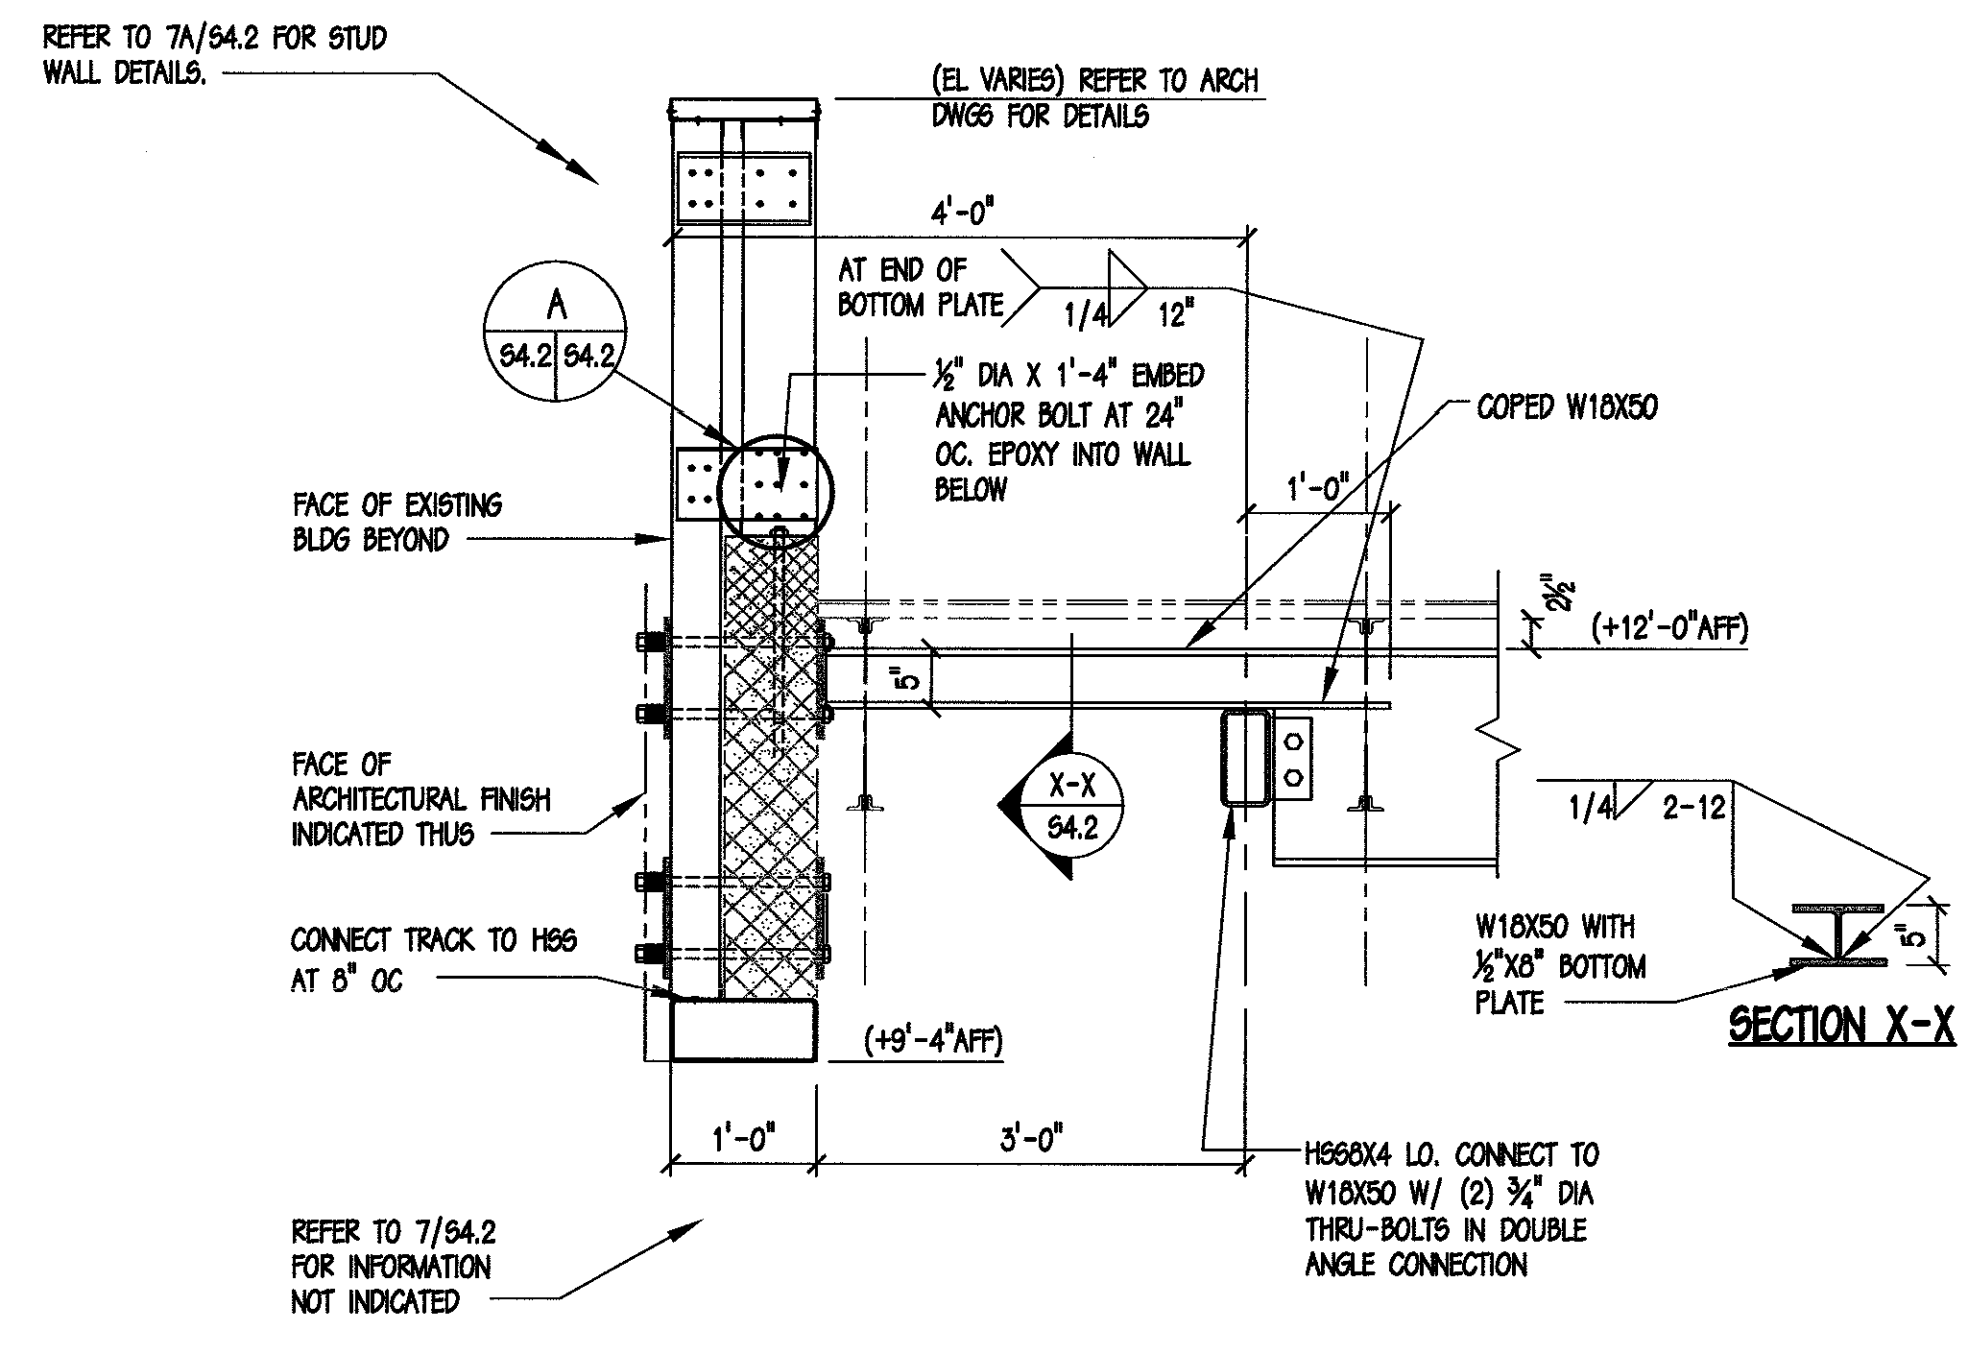


**SECTION 6**  
3/4" = 1'-0"

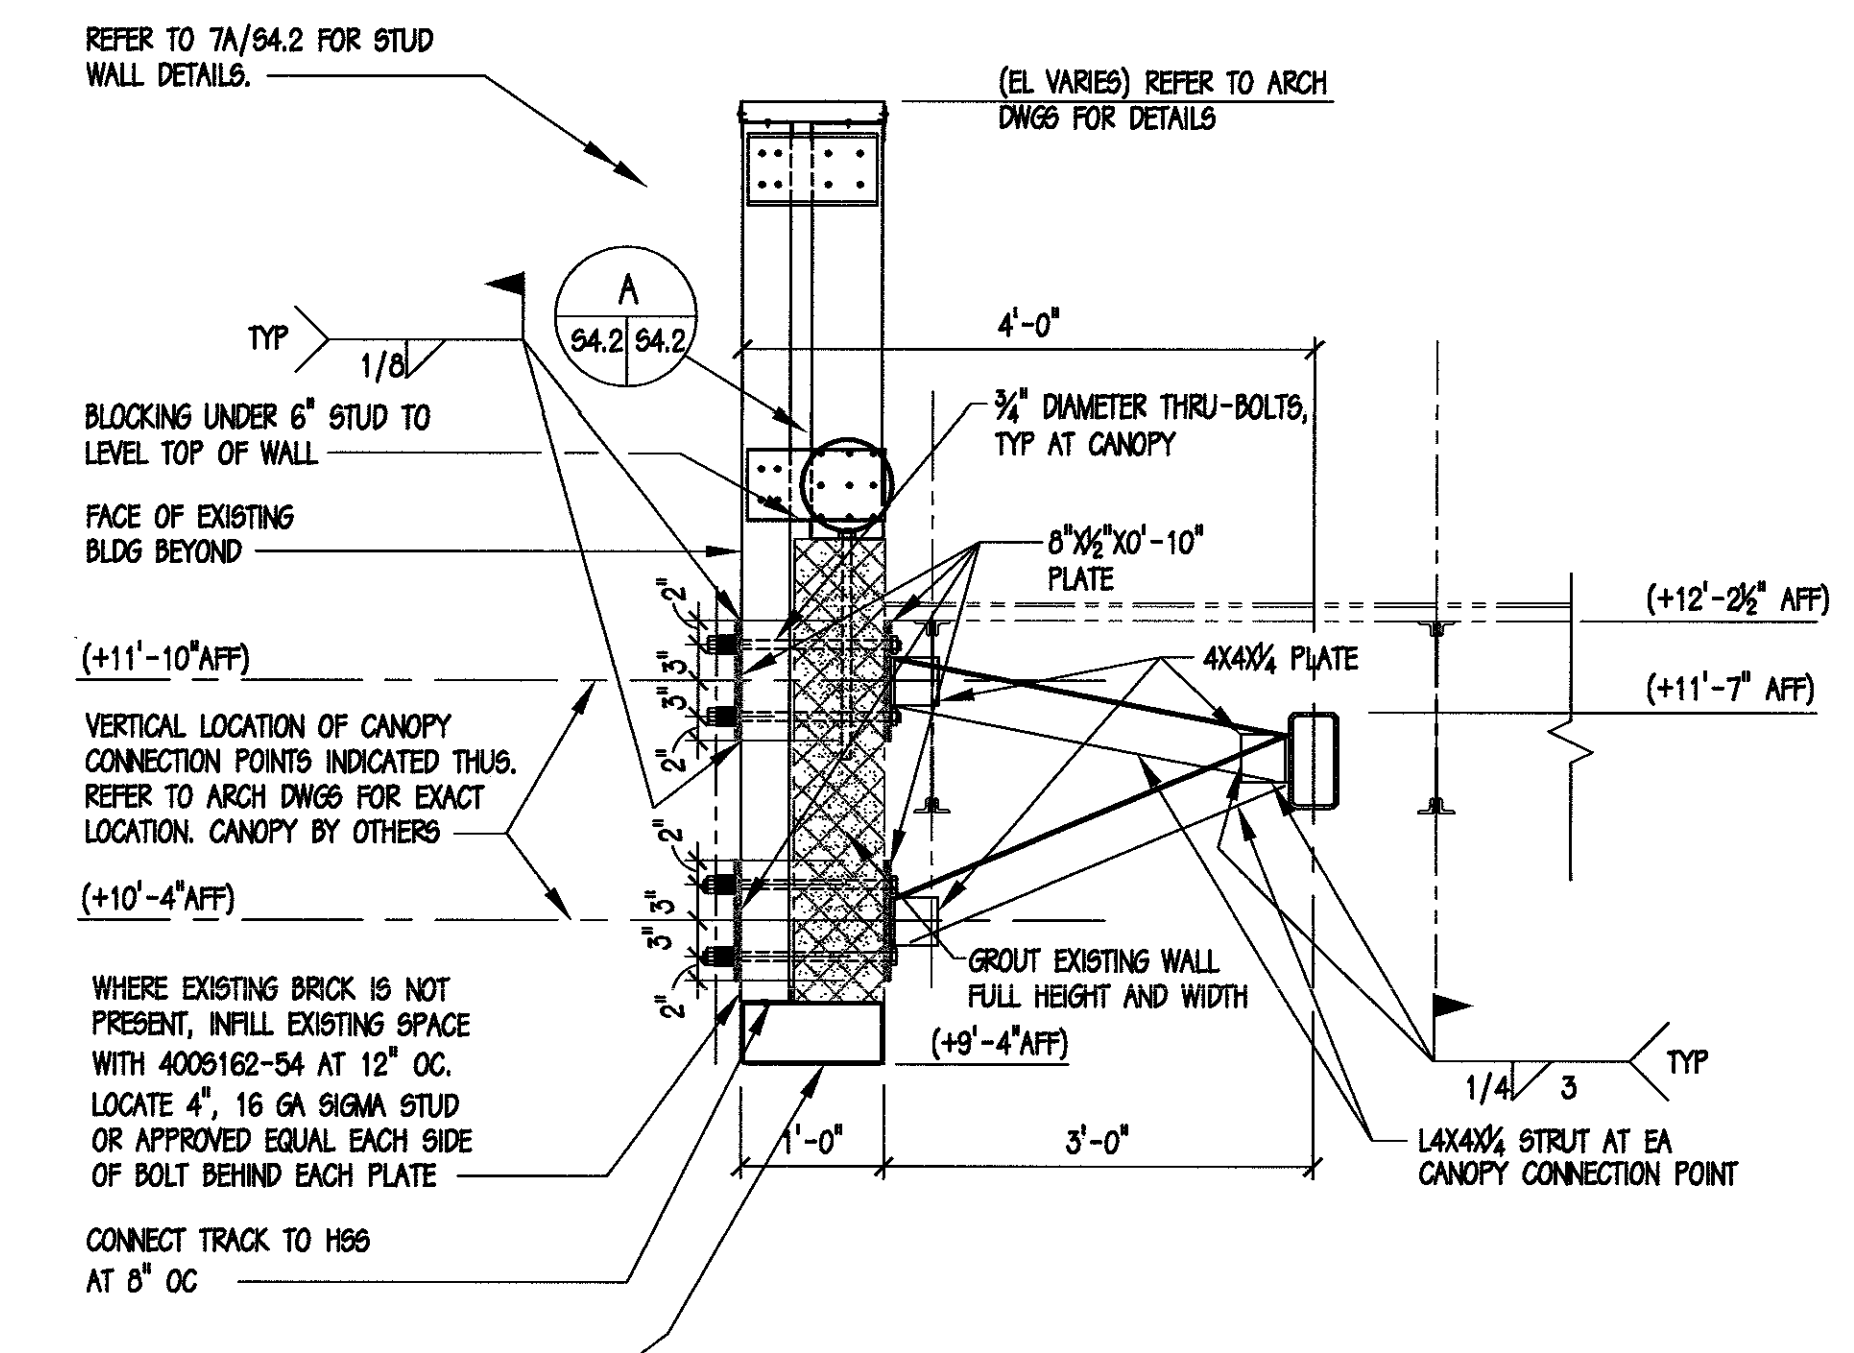


**SECTION 7**  
3/4" = 1'-0"

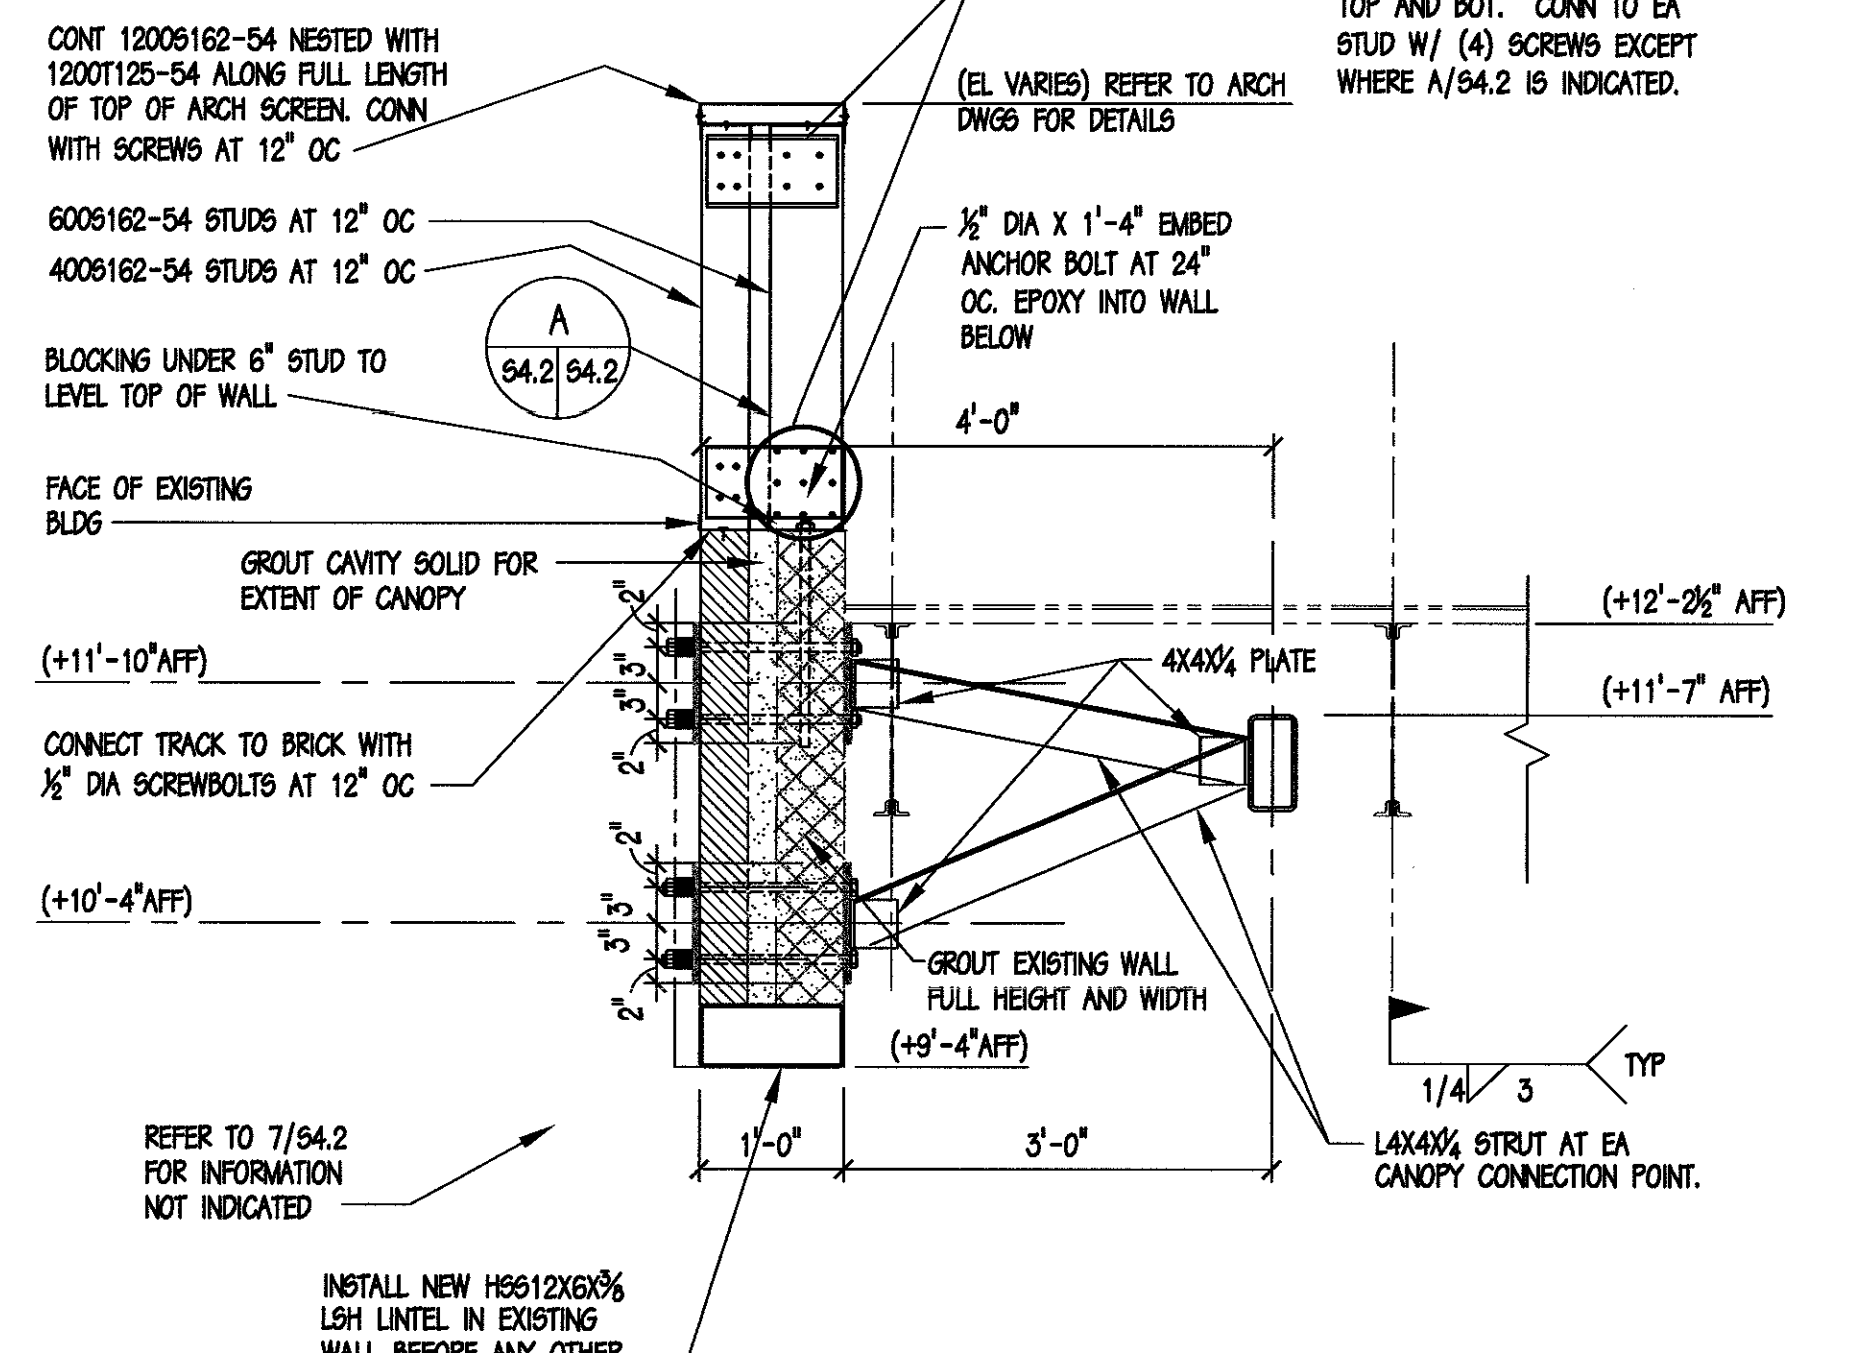

**SECTION 7A**  
3/4" = 1'-0"

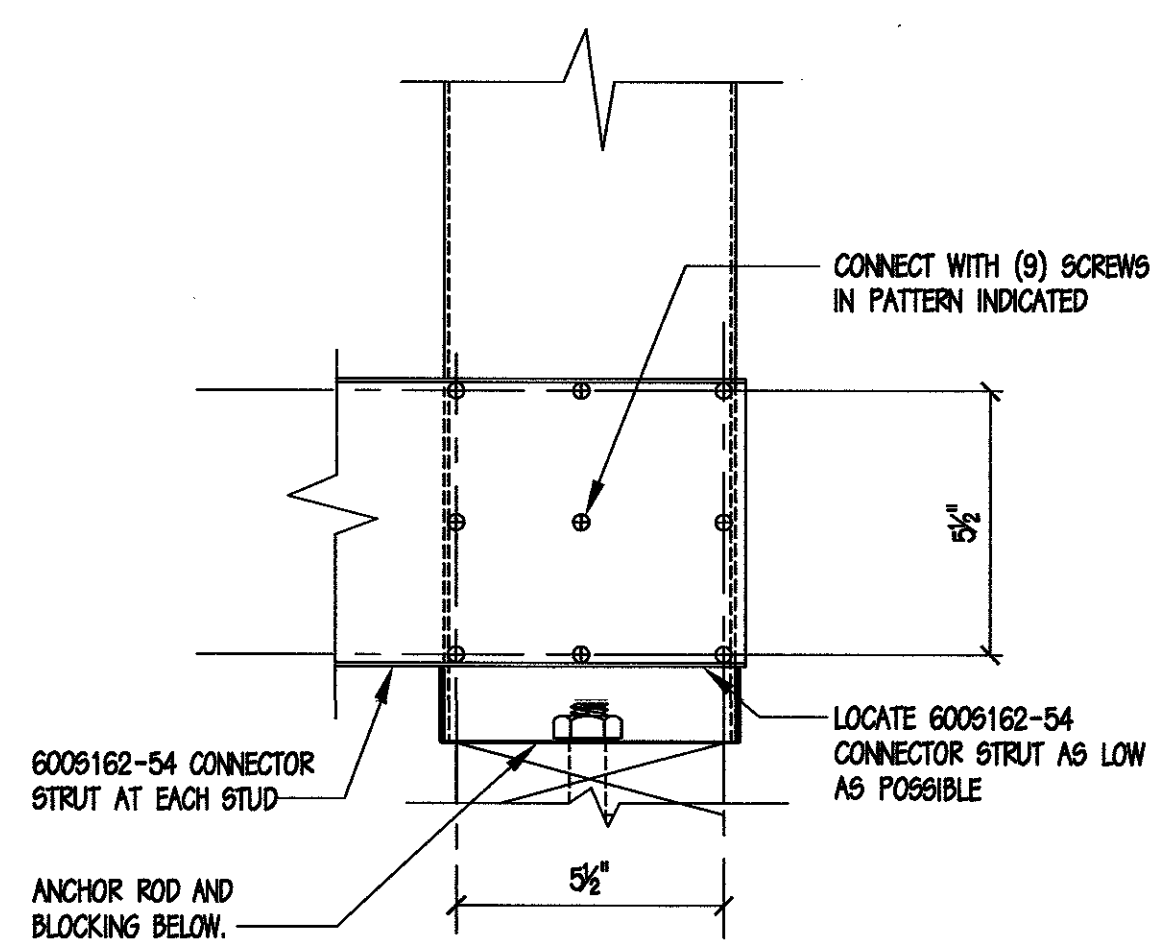


**DETAIL A**  
3" = 1'-0"

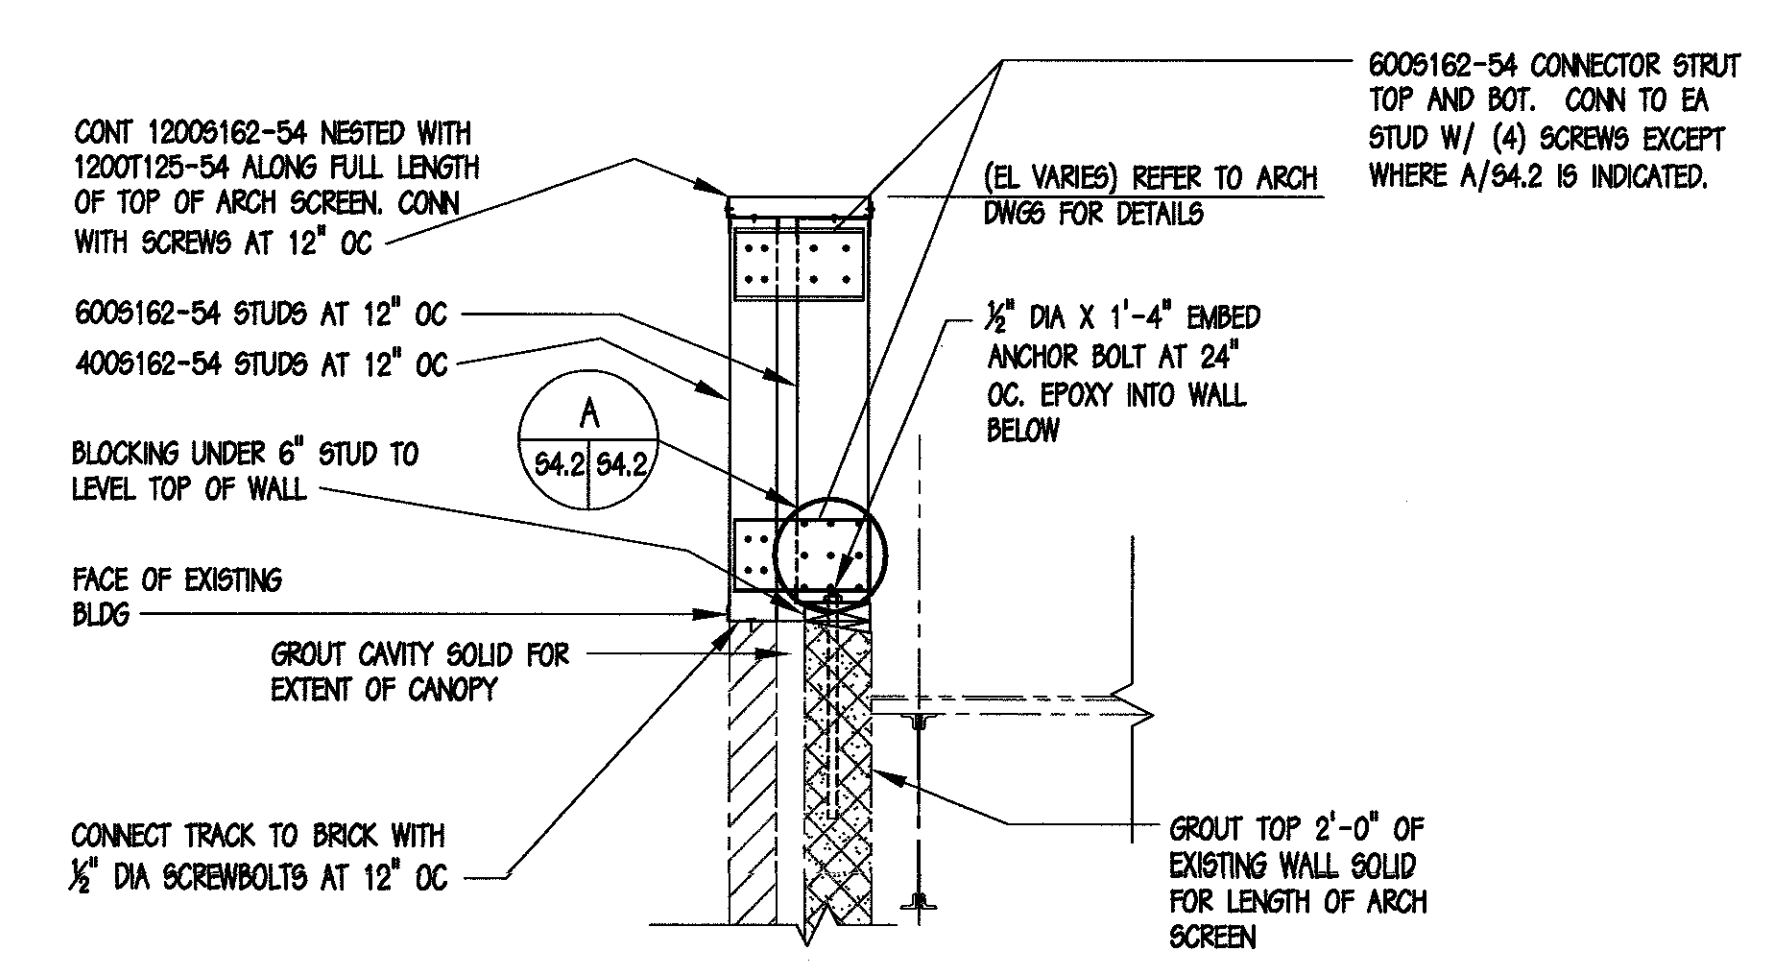

**TYPICAL ARCHITECTURAL SCREEN WALL WHEN NOT AT CANOPY**

**SECTION 8**  
3/4" = 1'-0"

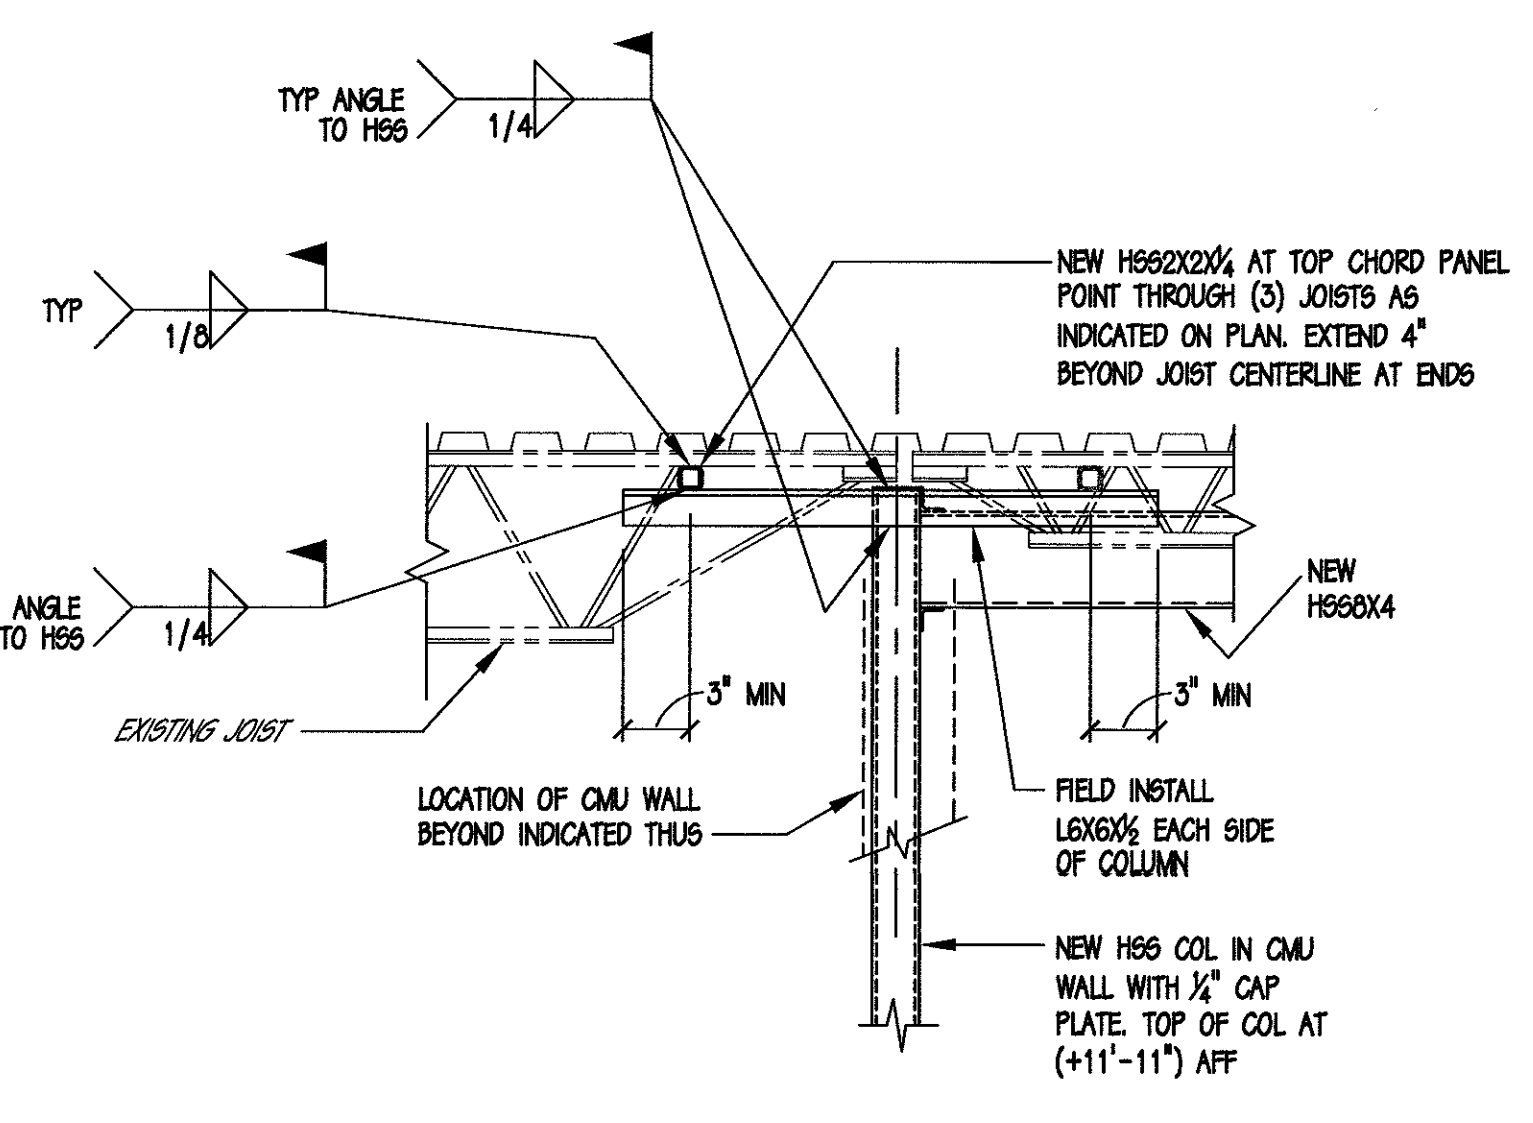

**SECTION 9**  
3/4" = 1'-0"

DUNBAR MILEY WILLIAMS  
PITTMAN & VAUGHAN, PLLC  
CONSULTING ARCHITECTURAL  
ENGINEERS  
700 COMMONWEALTH PARK DRIVE, SUITE 201  
ANNAPOLIS, MD 21403-5008 FAX 410.293.9194  
PROJECT # 08-057


**mbj ARCHITECTURE**  
A PROFESSIONAL LIMITED COMPANY  
GROVE PARK SQUARE  
11537-B NUCKOLS ROAD  
Richmond, Virginia 23059  
☎ (804) 273-9811 fax: (804) 273-9843

**RAPPAHANNOCK  
COMMUNITY COLLEGE**  
CAMPUS RENOVATIONS  
WARSAW + GLENN, VIRGINIA  
PC: 260-17712

**ROOF FRAMING  
SECTIONS  
AND DETAILS**

**PERMIT  
DRAWINGS**

Date:	MAY 11, 2010
REVISIONS	
NO.	DATE

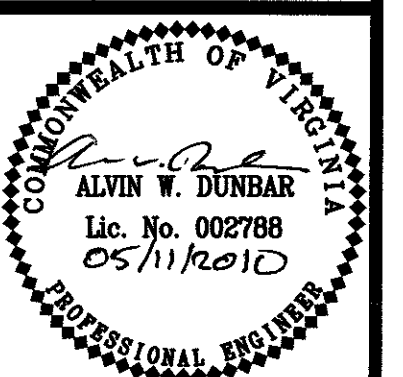

Sheet  
**S4.2**  
File Number